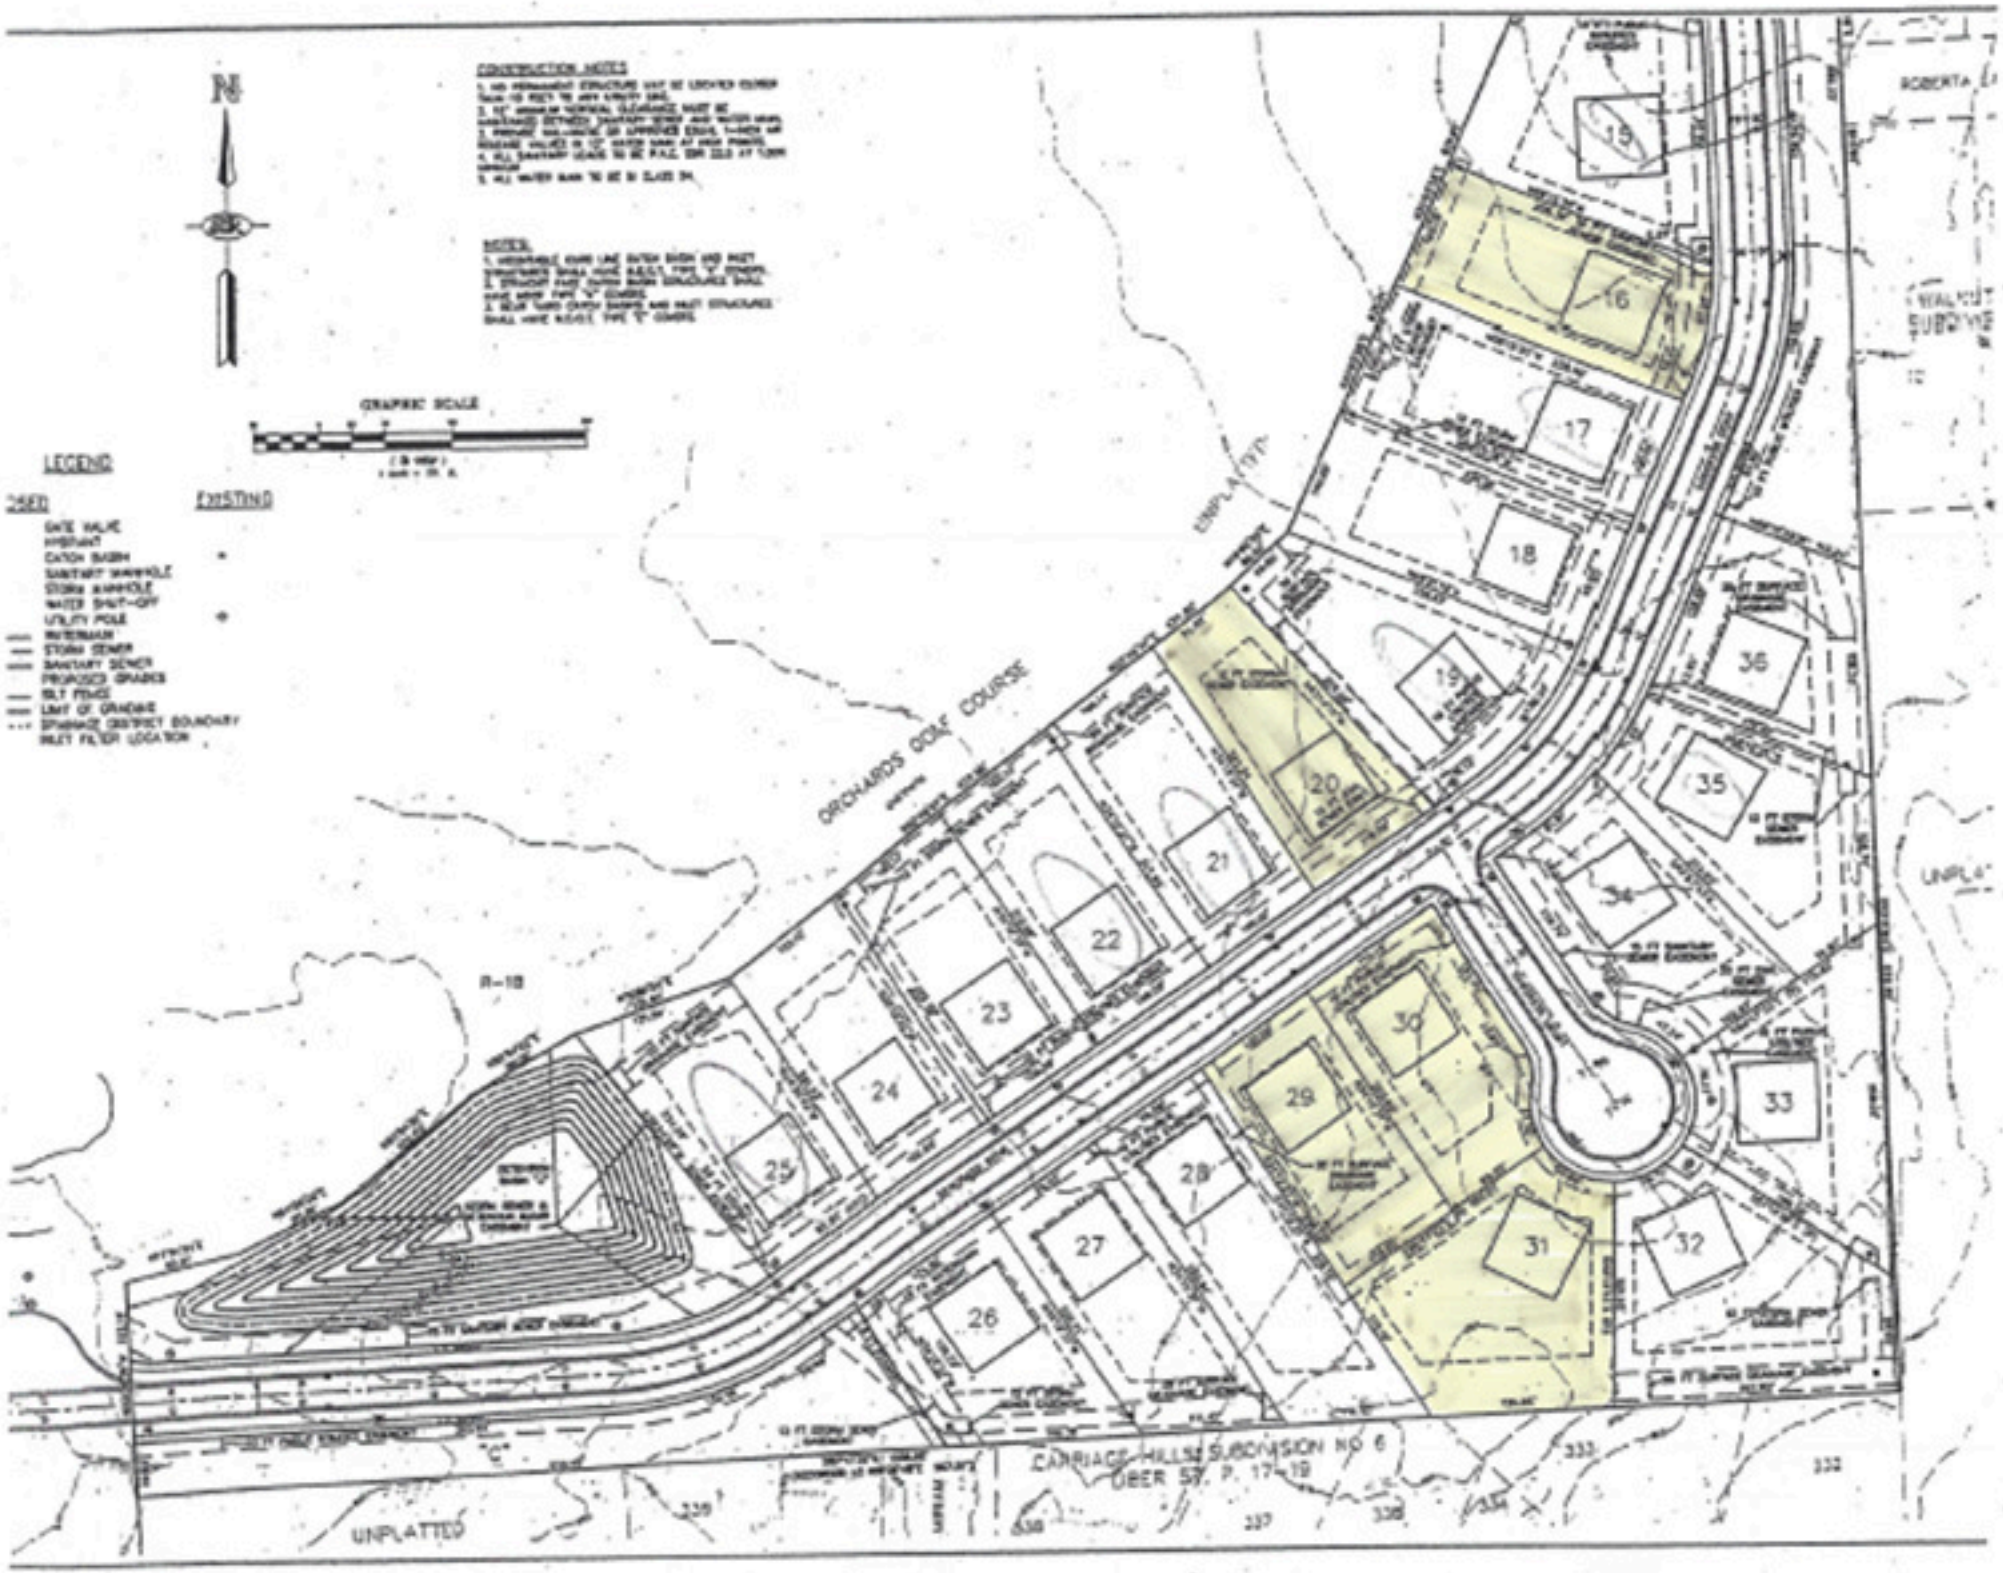
N
GRAPHIC SCALE
LEGEND
EXISTING
GATE VALVE
HYDRANT
CATCH BASIN
SANITARY MANHOLE
STORM MANHOLE
WATER SHUT-OFF
UTILITY POLE
WATERMAIN
STORM SEWER
SANITARY SEWER
PROPOSED GRADES
SILT FENCE
LIMIT OF GRADING
SPRINKLE DISTRICT BOUNDARY
INLET FILTER LOCATION
CONSTRUCTION NOTES
NOTES:
ORCHARDS GOLF COURSE
R-18
UNPLATTED
CARRIAGE HILLS SUBDIVISION NO 6
DEER 59, P. 17-19
ROBERTA
UNPLA
19
16
17
18
36
35
20
21
34
22
23
30
24
29
33
25
28
27
31
32
26
333
332
339
338
337
336